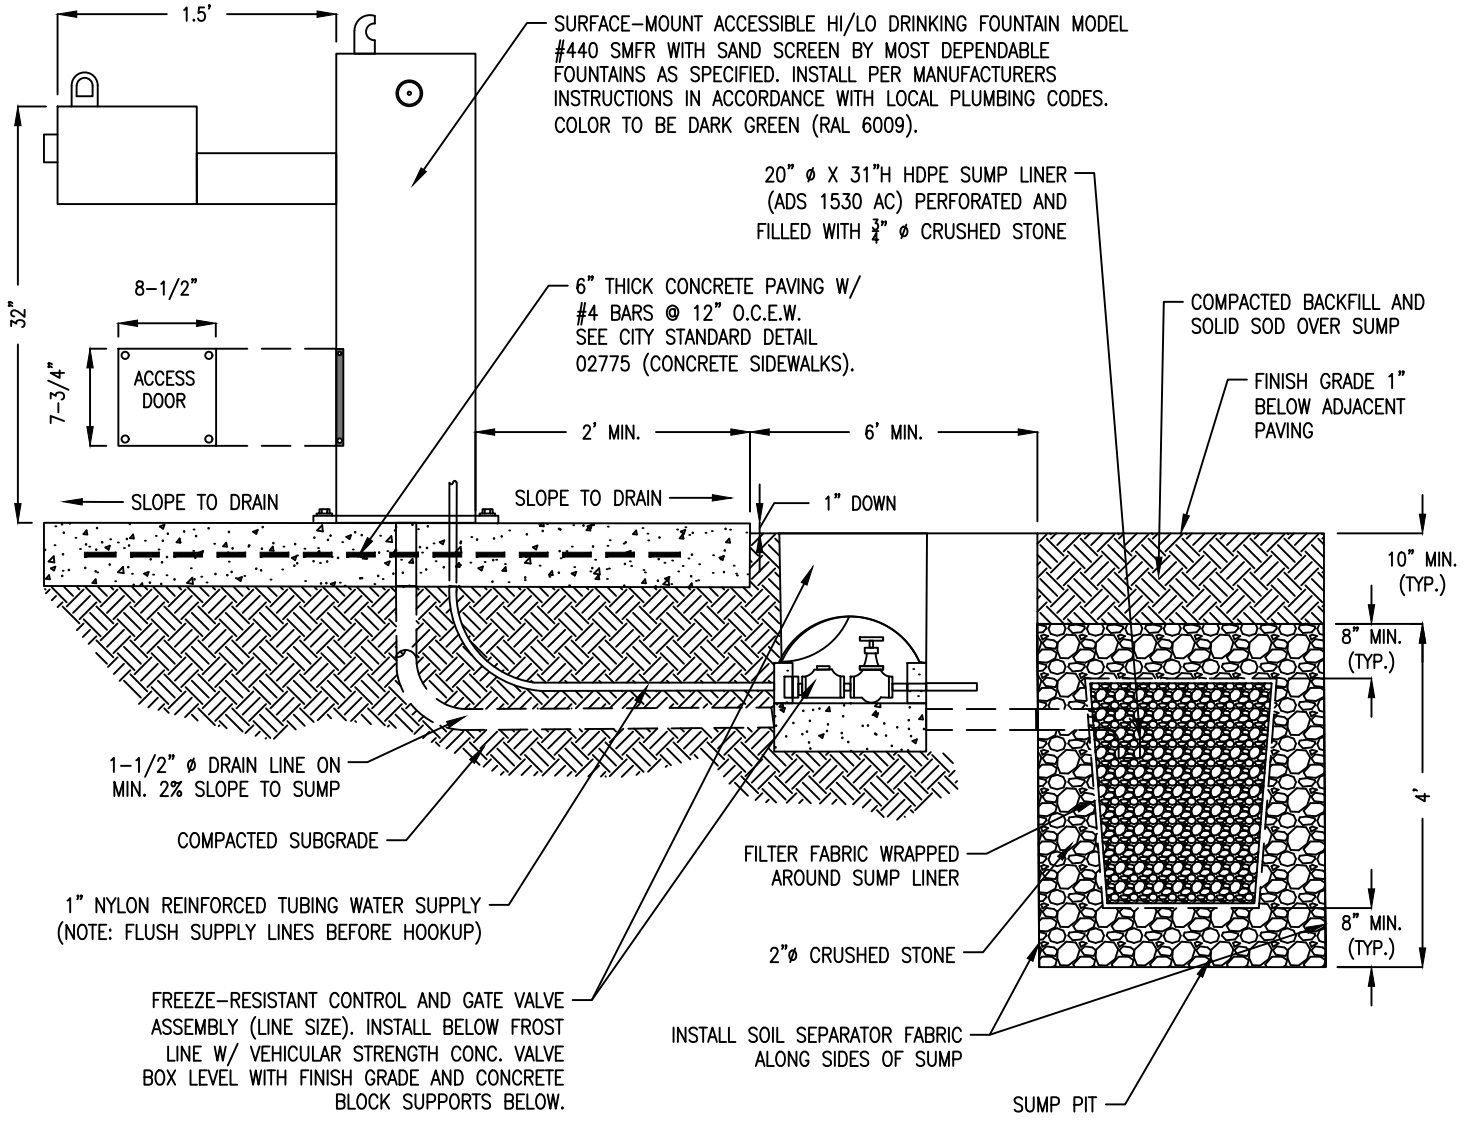

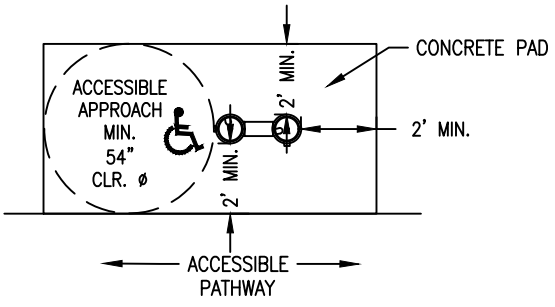

PLAN
NOT TO SCALE

DRINKING FOUNTAIN NOTES:

1. DRINKING FOUNTAIN MUST BE INSTALLED ADJACENT TO AN ACCESSIBLE ROUTE.
2. SPECIFIED DRINKING FOUNTAIN TO BE IN ACCORDANCE WITH TEXAS ACCESSIBILITY STANDARDS.
3. BASED ON PROJECT SPECIFICATIONS, MODEL MAY INCLUDE DOG BOWL AND/OR JUG FILLER. REFERENCE MANUFACTURER'S PRODUCT CATALOG FOR ACCESSORY ITEMS.

SCHERTZ
COMMUNITY ★ SERVICE ★ OPPORTUNITY

STANDARD DETAIL P-001

DRINKING FOUNTAIN DETAIL

PARKS AND RECREATION

SCALE: N.T.S.		DATE: 04/08/2021
DSGN. BY: ENG	DRAWN BY: JRS	SHEET NO.: 1 of 1

C:\Users\TW1564\City of Schertz\Engineering Department - Documents\Standards and Details\Standard Details\2021\SCHERTZ STANDARD DETAILS - PARKS-03212023.dwg