


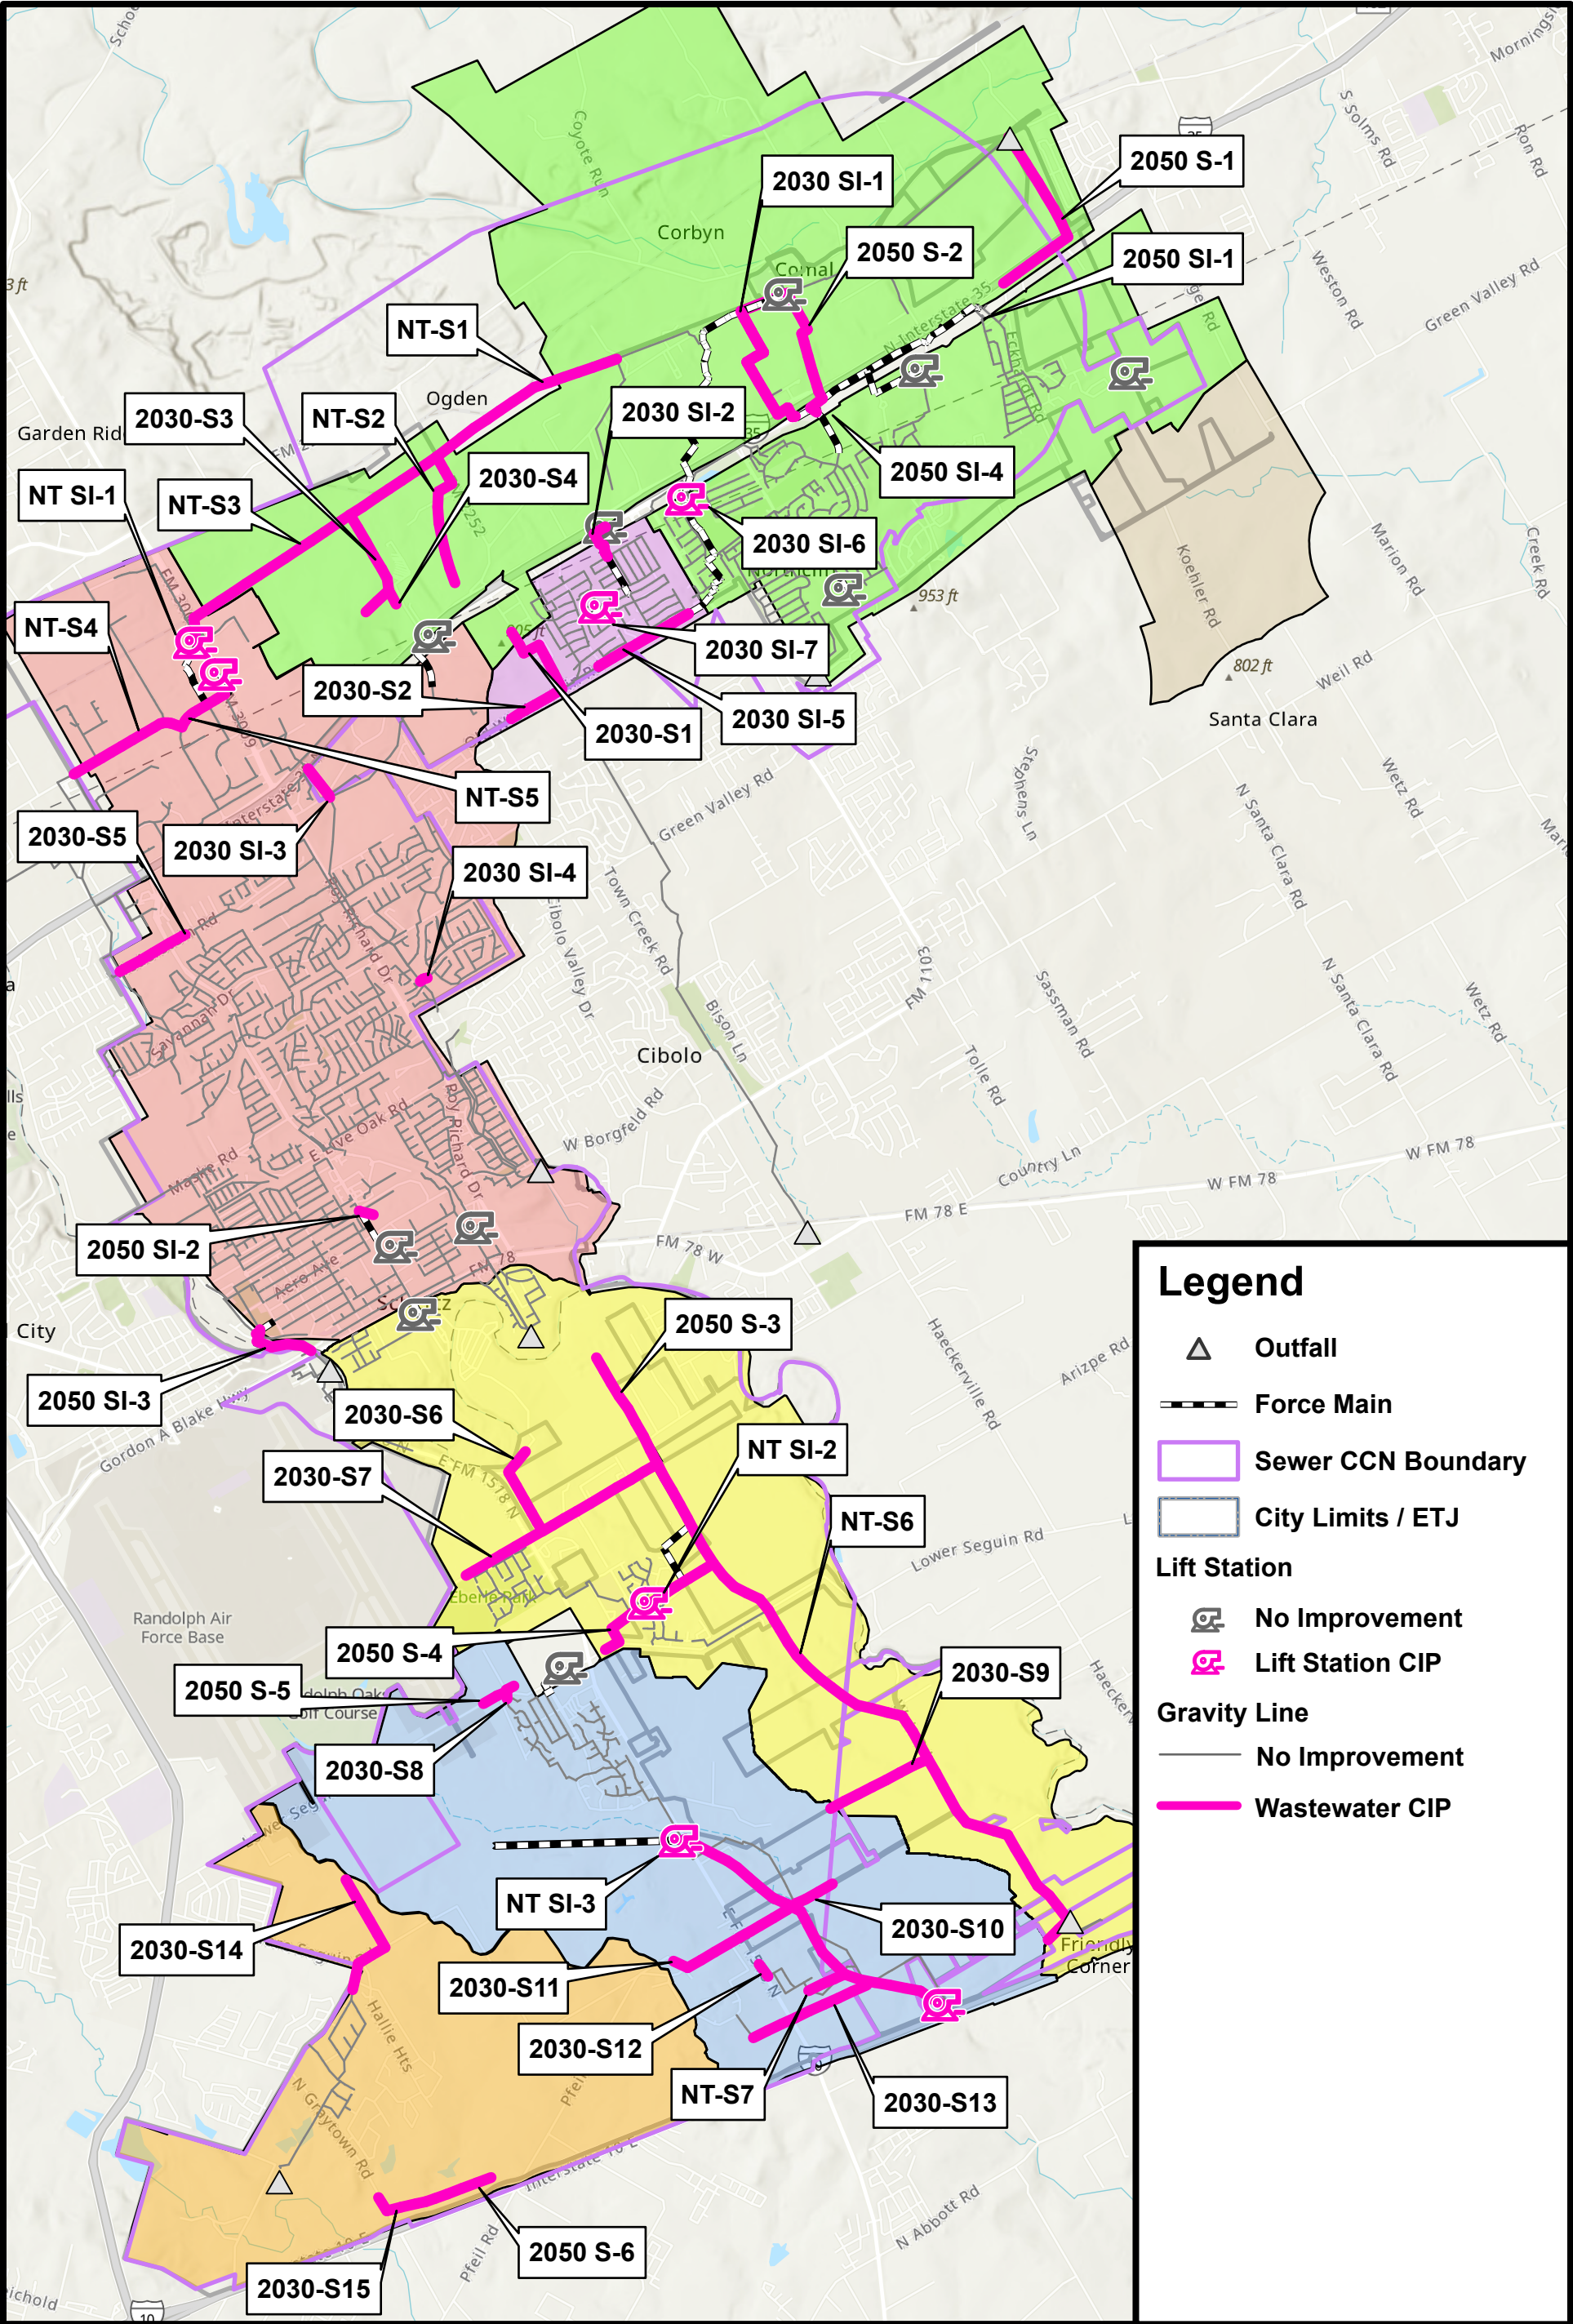

Legend

- △ Outfall
- Force Main
- Sewer CCN Boundary
- City Limits / ETJ
- Lift Station
 - ⊗ No Improvement
 - ⊗ Lift Station CIP
- Gravity Line
 - No Improvement
 - Wastewater CIP

WASTEWATER MASTER PLAN MAP



Planning
Engineering
Program Management



0 3,750 7,500 15,000 Feet

